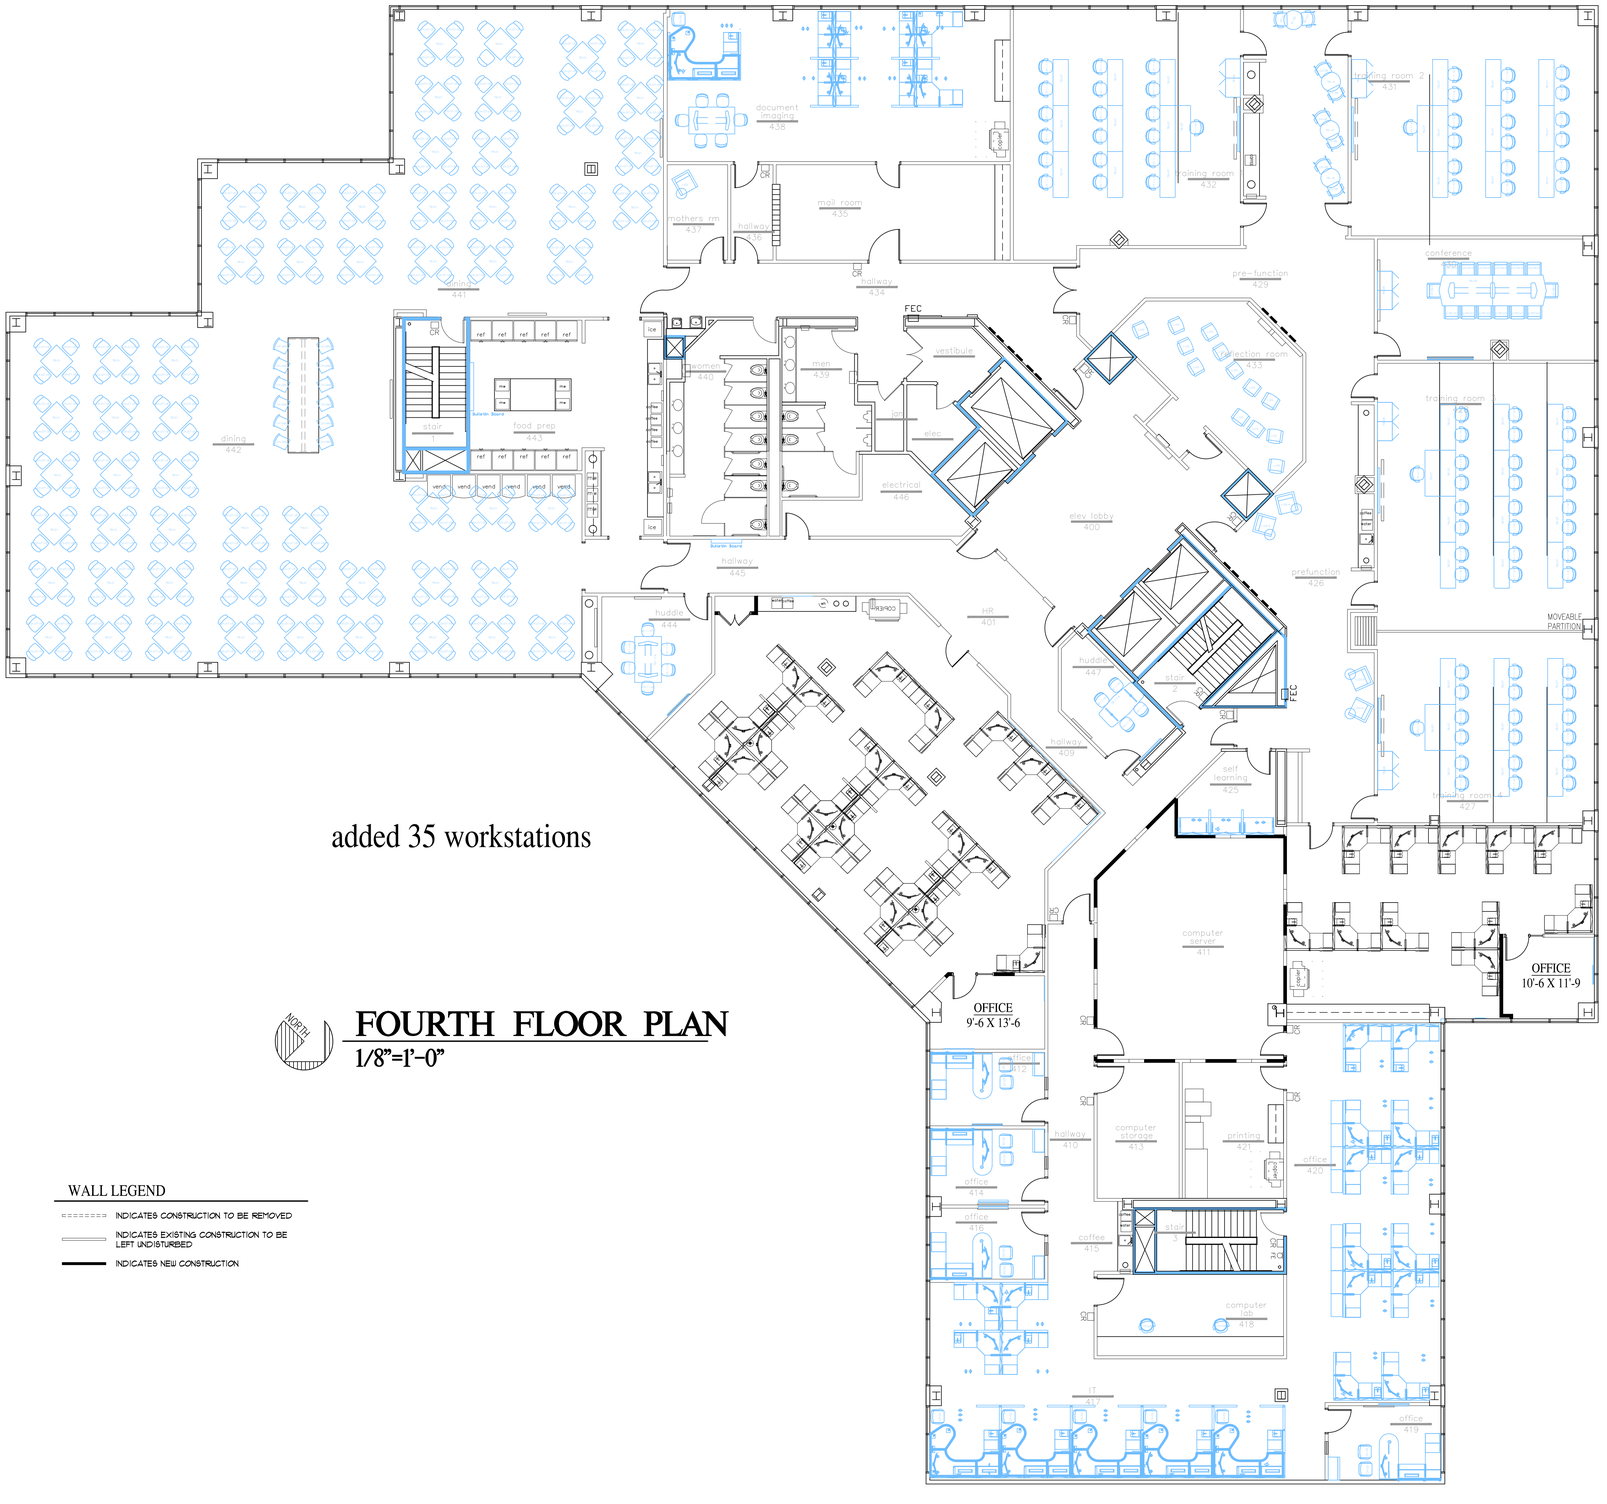

added 35 workstations

NORTH

FOURTH FLOOR PLAN

1/8"=1'-0"

WALL LEGEND

- INDICATES CONSTRUCTION TO BE REMOVED
- INDICATES EXISTING CONSTRUCTION TO BE LEFT UNDISTURBED
- INDICATES NEW CONSTRUCTION

PROFESSIONAL SEAL

ISSUED FOR:

TENANT NAME:

MERCY REVENUE CYCLE

4605 DUKE DRIVE
MASON, OHIO 45040

MERCYHEALTH

CASLER DESIGN GROUP, INC.
Architecture • Planning • Interior Design
10805 Indeco Drive • Cincinnati, Ohio 45241
(Phone) 513.791.0456 • (Fax) 513.792.7488

JOB NUMBER	2433.000
DRAWN BY	DKW
CHECKED BY	WPC

© COPYRIGHT 2016 CDG, INC.

FOURTH FLOOR PLAN

A1.04

_ OF _